MAP SHOWING THE MERGED VILLAGES MAPS WITH REVENUE SURVEY NUMBERS OF PROJECT AREA IN BAGALKOT DISTRICT

Conducting detailed survey for Construction of new 110kV D/C Line from
Existing 220/110/33kV S/S at Mahalingapura to
Existing 110/33/11kV S/S at Jamakhandi in S/C line corridor

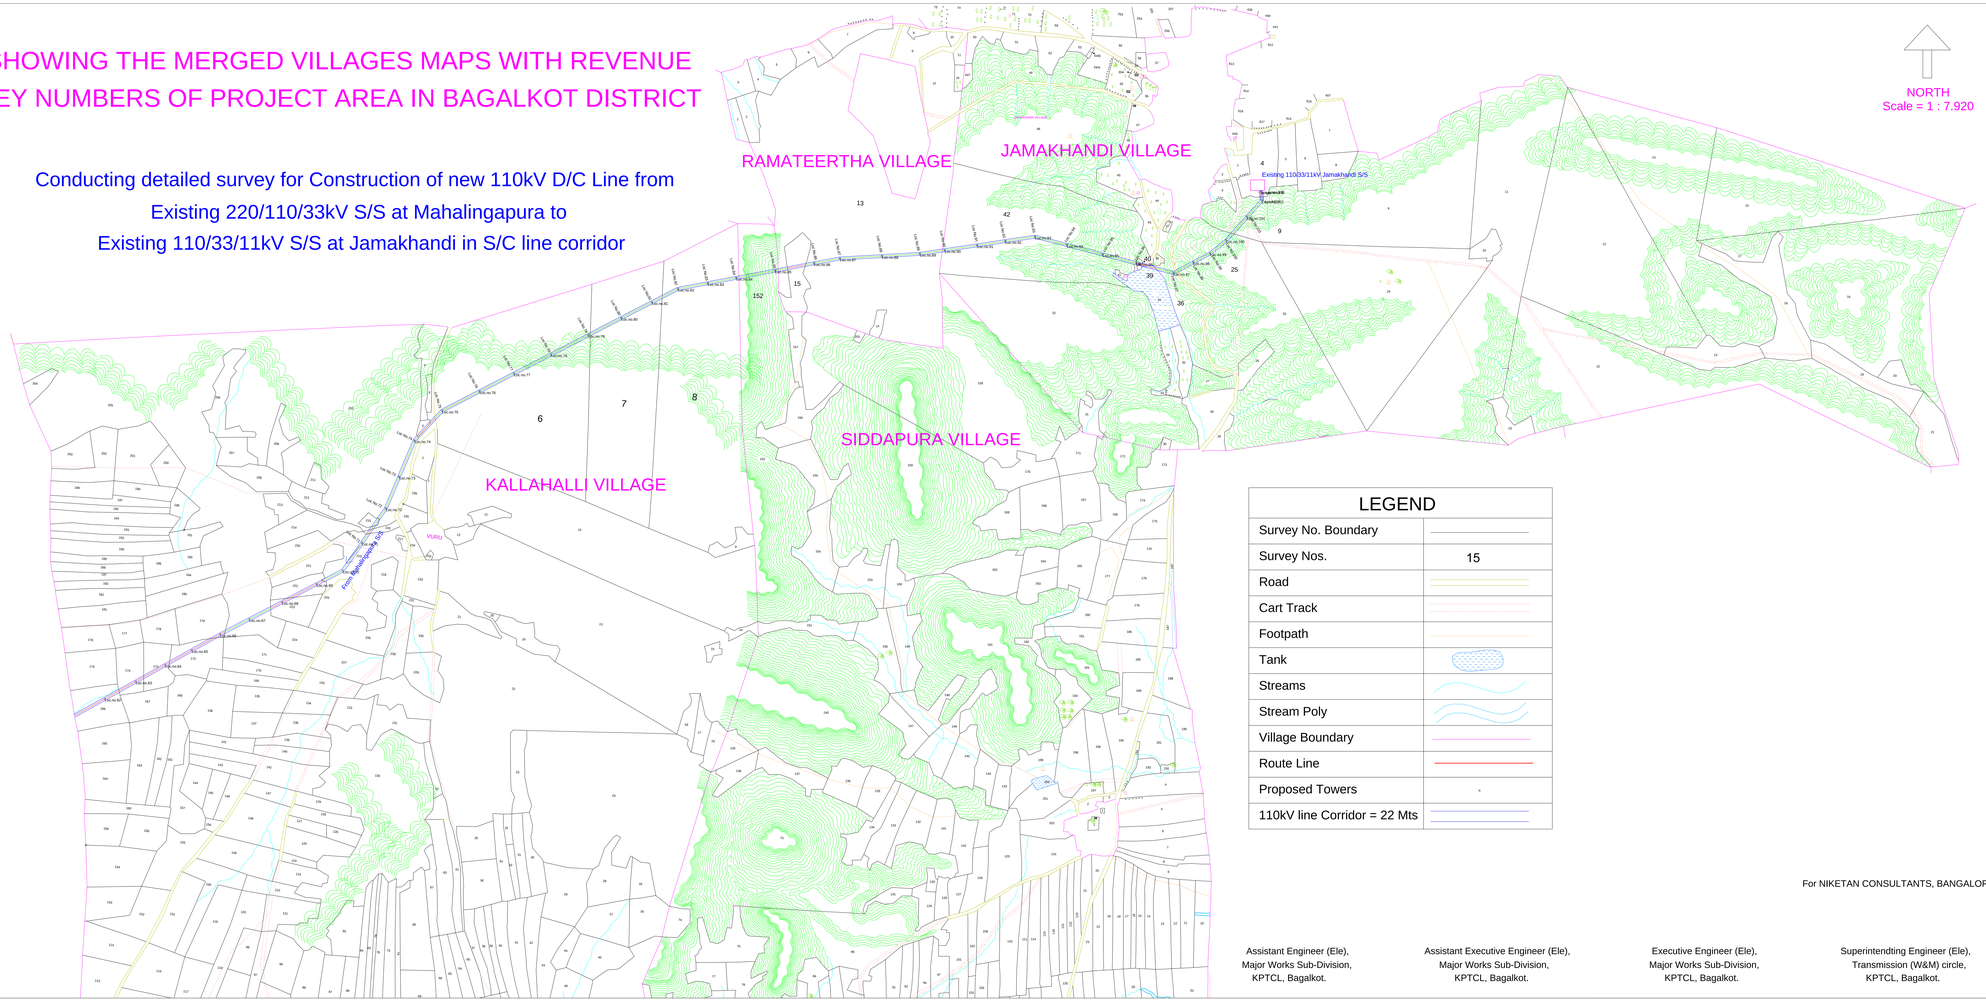

GPS Co-ORDINATES					
Name of work : Conducting detailed Survey for Construction of new 110kV D/C line from Existing 220/110/33kV S/S at Mahalingapura to Existing 110/33/11kV S/S at Jamakhandi in S/C line corridor for a distance of 23.007Kms.					
Client : Karnataka Power Transmission Corporation Limited					
Surveyors : Niketan Consultants, Bangalore				JOB No.:KB1029	
Non Forest land					
Sl. NO.	Tower loc.no	GPS COORDINATES (DATUM : WGS84)			
		last X/E	last Y/N	last Y/N	last X/E
1	Mahalingapur Ryt	511072	1813914	16° 24' 23.7"	75° 6' 13.3"
2	Loc no.1	511048	1813924	16° 24' 24.1"	75° 6' 12.5"
3	Loc no.2	511068	1814065	16° 24' 28.7"	81° 6' 13.2"
4	Loc no.3	511094	1814114	16° 24' 30.2"	75° 6' 14.1"
5	Loc no.4	511113	1814150	16° 24' 31.4"	75° 6' 14.7"
6	Loc no.5	511133	1814186	16° 24' 32.6"	75° 6' 15.4"
7	Loc no.6	511201	1814320	16° 24' 37"	75° 6' 17.7"
8	Loc no.7	511250	1814211	16° 24' 33.4"	75° 6' 19.3"
9	Loc no.8	511280	1814215	16° 24' 33.7"	75° 6' 20.4"
10	Loc no.9	511338	1814230	16° 24' 34"	75° 6' 22.3"
11	Loc no.10	511368	1814270	16° 24' 35.6"	75° 6' 30"
12	Loc no.11	511408	1814330	16° 24' 37.7"	75° 6' 30.1"
13	Loc no.12	512023	1814375	16° 24' 38.7"	75° 6' 45.4"
14	Loc no.13	512233	1814420	16° 24' 40.2"	75° 6' 52.5"
15	Loc no.14	512272	1814428	16° 24' 40.4"	75° 6' 53.8"
16	Loc no.15	512386	1814453	16° 24' 41.2"	75° 6' 57.6"
17	Loc no.16	512681	1814549	16° 24' 44.4"	75° 7' 7.6"
18	Loc no.17	512950	1814637	16° 24' 47.2"	75° 7' 16.6"
19	Loc no.18	513181	1814715	16° 24' 53.7"	75° 7' 24.4"
20	Loc no.19	513401	1815024	16° 24' 59.8"	75° 7' 31.9"
21	Loc no.20	513614	1815216	16° 25' 5.7"	75° 7' 39"
22	Loc no.21	513827	1815388	16° 25' 11.1"	75° 7' 46.2"
23	Loc no.22	514024	1815557	16° 25' 17.1"	75° 7' 52.1"
24	Loc no.23	514237	1815731	16° 25' 23.1"	75° 8' 0.1"
25	Loc no.24	514450	1815921	16° 25' 29"	75° 8' 7.2"
26	Loc no.25	514691	1816140	16° 25' 33.1"	75° 8' 15.6"
27	Loc no.26	514948	1816377	16° 25' 37.5"	75° 8' 24"
28	Loc no.27	515144	1816578	16° 25' 40.6"	75° 8' 30.7"
29	Loc no.28	515366	1816793	16° 25' 44.1"	75° 8' 38.1"
30	Loc no.29	515570	1816498	16° 25' 47.7"	75° 8' 45"
31	Loc no.30	515815	1816524	16° 25' 51.8"	75° 8' 53.3"
32	Loc no.31	516041	1816741	16° 25' 55.6"	75° 9' 0.9"
33	Loc no.32	516223	1816855	16° 25' 58.7"	75° 9' 7.1"
34	Loc no.33	516255	1816851	16° 25' 59.2"	75° 9' 8.1"
35	Loc no.34	516564	1816980	16° 26' 3.4"	75° 9' 16.5"
36	Loc no.35	516750	1817538	16° 26' 5.0"	75° 9' 24.4"
37	Loc no.36	516994	1817534	16° 26' 11.7"	75° 9' 31.1"
38	Loc no.37	517225	1817553	16° 26' 15.5"	75° 9' 40.9"
39	Loc no.38	517448	1817568	16° 26' 19.5"	75° 9' 48.4"
40	Loc no.39	517670	1817582	16° 26' 23"	75° 9' 55.9"
41	Loc no.40	517892	1817597	16° 26' 26.7"	75° 10' 3.4"
42	Loc no.41	518113	1817613	16° 26' 30.9"	75° 10' 11"
43	Loc no.42	518377	1817646	16° 26' 34.8"	75° 10' 19.7"
44	Loc no.43	518591	1818656	16° 26' 38.4"	75° 10' 26.9"
45	Loc no.44	518808	1818168	16° 26' 42"	75° 10' 34.3"
46	Loc no.45	519004	1818531	16° 26' 46.3"	75° 10' 43"
47	Loc no.46	519266	1818464	16° 26' 45.7"	75° 10' 45.7"
48	Loc no.47	519501	1818525	16° 26' 53.6"	75° 10' 57.6"
49	Loc no.48	519686	1818622	16° 26' 56.7"	75° 11' 3.7"
50	Loc no.49	519853	1818711	16° 26' 59.6"	75° 11' 9.5"
51	Loc no.50	520064	1818824	16° 27' 3.3"	75° 11' 16.6"
52	Loc no.51	520293	1818948	16° 27' 7.3"	75° 11' 24.4"
53	Loc no.52	520548	1819086	16° 27' 11.8"	75° 11' 33"
54	Loc no.53	520790	1819217	16° 27' 16.1"	75° 11' 41.1"
55	Loc no.54	521016	1819340	16° 27' 20.1"	75° 11' 48.8"
56	Loc no.55	521255	1819458	16° 27' 23.8"	75° 11' 56.8"
57	Loc no.56	521491	1819583	16° 27' 26.7"	75° 12' 3"
58	Loc no.57	521678	1819658	16° 27' 30.4"	75° 12' 11.1"
59	Loc no.58	521908	1819760	16° 27' 34"	75° 12' 18.9"
60	Loc no.59	522133	1819877	16° 27' 37.5"	75° 12' 26.5"
61	Loc no.60	522378	1819994	16° 27' 41.1"	75° 12' 34.7"
62	Loc no.61	522596	1820116	16° 27' 45.3"	75° 12' 42.1"
63	Loc no.62	522841	1820253	16° 27' 49.7"	75° 12' 50.3"
64	Loc no.63	523070	1820384	16° 27' 54"	75° 12' 58.3"
65	Loc no.64	523291	1820509	16° 27' 58"	75° 13' 5.8"
66	Loc no.65	523530	1820621	16° 28' 1.7"	75° 13' 12.4"
67	Loc no.66	523715	1820741	16° 28' 5.0"	75° 13' 19.8"
68	Loc no.67	523936	1820856	16° 28' 9.3"	75° 13' 27.3"
69	Loc no.68	524185	1820986	16° 28' 13.5"	75° 13' 35.7"
70	Loc no.69	524440	1821122	16° 28' 18"	75° 13' 44.5"
71	Loc no.70	524645	1821225	16° 28' 21.5"	75° 13' 51.5"
72	Loc no.71	524750	1821435	16° 28' 28.1"	75° 13' 56.1"
73	Loc no.101	531405	1821905	16° 29' 48.2"	75° 17' 42.5"
74	Loc no.102	531610	1824011	16° 29' 52.3"	75° 17' 46.3"
75	Loc no.103	531012	1824087	16° 29' 54.1"	75° 17' 40.3"
%	Jamakhandi Ryt	531598	1824101	16° 29' 54.6"	75° 17' 45.9"

LEGEND

Survey No. Boundary	
Survey Nos.	15
Road	
Cart Track	
Footpath	
Tank	
Streams	
Stream Poly	
Village Boundary	
Route Line	
Proposed Towers	
110kV line Corridor = 22 Mts	

For NIKETAN CONSULTANTS, BANGALORE

Assistant Engineer (Ele),
Major Works Sub-Division,
KPTCL, Bagalkot.

Assistant Executive Engineer (Ele),
Major Works Sub-Division,
KPTCL, Bagalkot.

Executive Engineer (Ele),
Major Works Sub-Division,
KPTCL, Bagalkot.

Superintendting Engineer (Ele),
Transmission (W&M) circle,
KPTCL, Bagalkot.