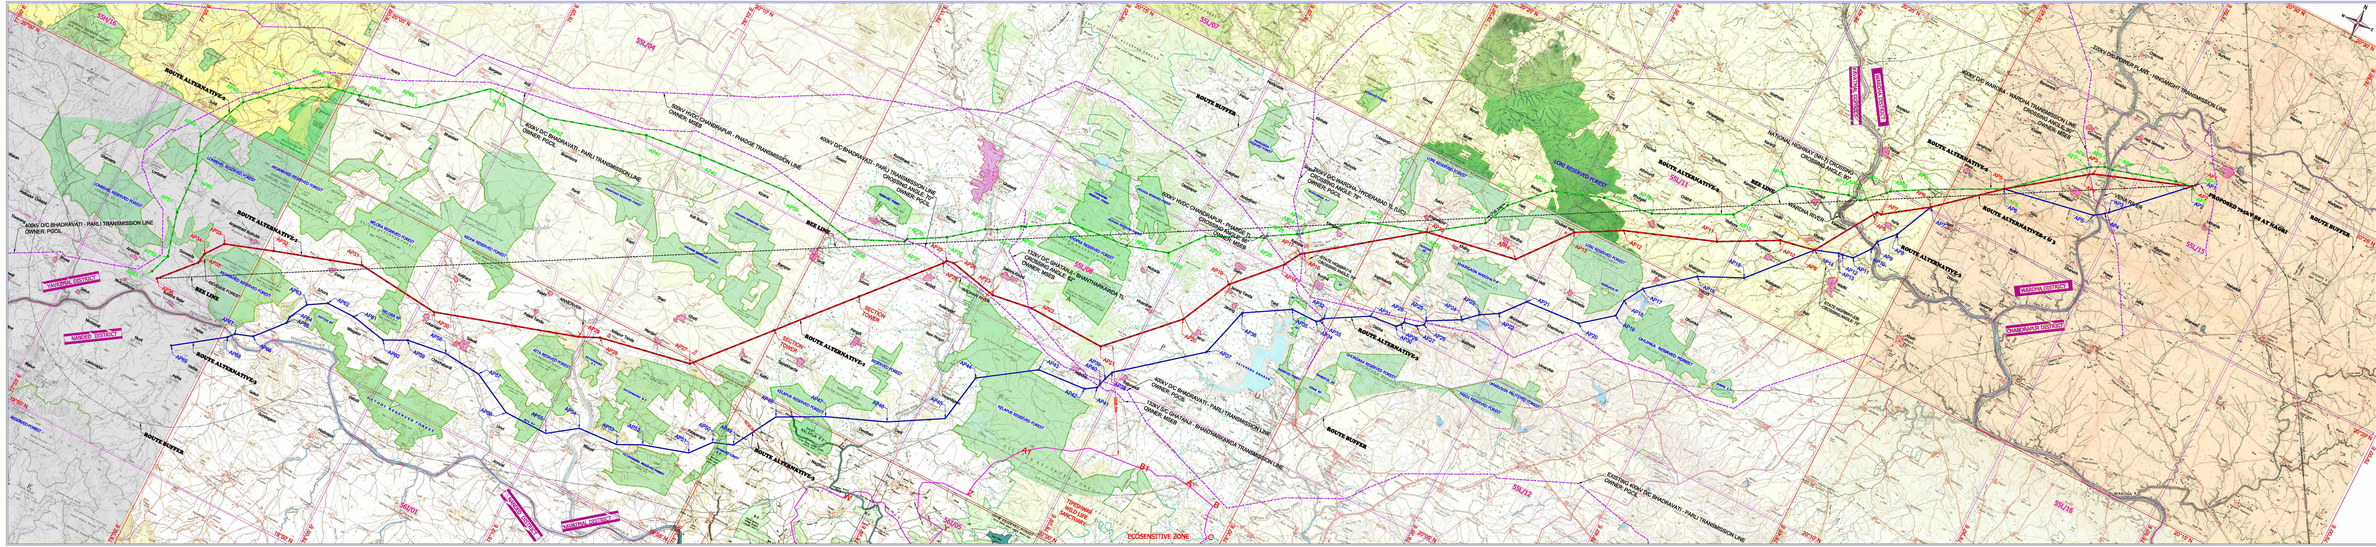

ROUTE ALIGNMENT MAP FOR 765kV D/C WARDHA - PARLI TL (PART-C)

Notes

1. All dimensions are in metre unless specified
2. Spherical grid lines have been drawn at an interval of 5'
3. Field data has been projected in UTM projection (Zone 44Q)
4. Geographical images have been externally referenced
5. Kindly read the map along with topsheet imagerios

LEGENDS

SL NO	DESCRIPTION	SYMBOL
1.	BEE LINE	
2.	ROUTE ALTERNATIVE-1	
3.	ROUTE ALTERNATIVE-2	
4.	ROUTE ALTERNATIVE-3	
5.	TICK ROUTE	
6.	EXISTING HT. LINE & PROPOSED	
7.	RAILWAY TRACK	
8.	NATIONAL HIGHWAY	
9.	STATE HIGHWAY	
10.	MAJOR ROAD	
11.	RIVER	
12.	LAKE / POND	
13.	SETTLEMENTS	
14.	FOREST AREA	

ROUTE LENGTH

SL NO	ROUTE NAME	ROUTE LENGTH (Km)
1.	BEE LINE	166.040
2.	ROUTE ALTERNATIVE-1	215.192
3.	ROUTE ALTERNATIVE-2	224.001
4.	ROUTE ALTERNATIVE-3	227.003

KEY PLAN

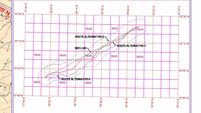

FINAL ROUTE COORDINATES

SL NO	LOC NO	SPHERICAL COORDINATES	SL NO	LOC NO	SPHERICAL COORDINATES

SCALE: 1:50,000 (1cm = 500m)

PROJECT: 765KV D/C WARDHA - PARLI TRANSMISSION LINE (TSTS) ASSOCIATED WITH GADARWARA PART-B PROJECT UNDER TBCB BASED COMPETITIVE BIDDING (TBCB) ROUTE

DRAWING: DRAWING SHOWING THE ROUTE ALIGNMENT MAP OF THE PROPOSED 765kV D/C WARDHA - PARLI TRANSMISSION LINE (TE-01)

CLIENT: POWERGRID PARLI TRANSMISSION LIMITED
(Subsidiary company of POWER GRID CORPORATION OF INDIA LIMITED)

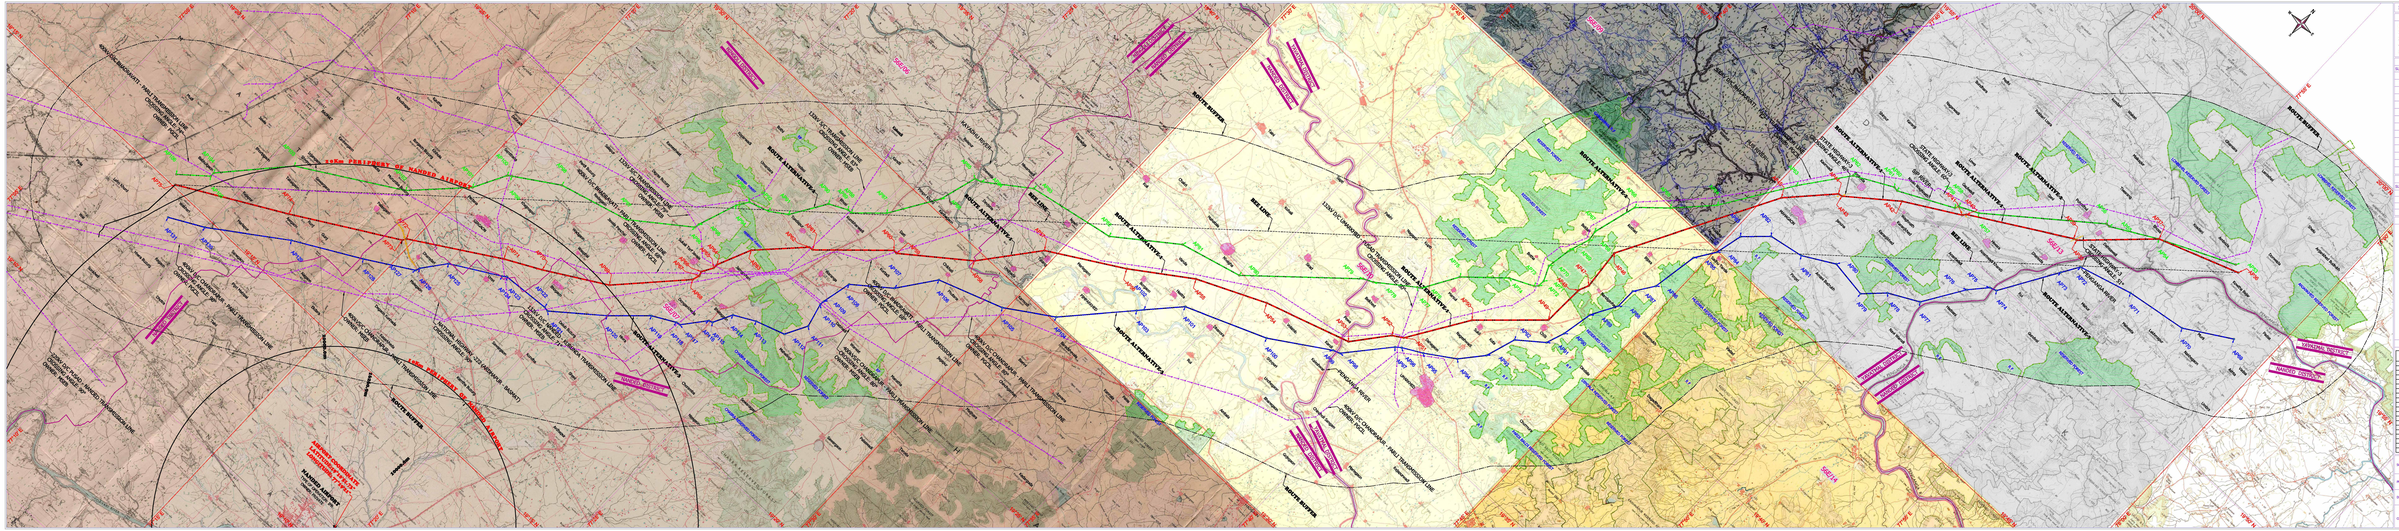
ROUTE ALIGNMENT MAP FOR 765kV D/C WARORA - PARLI TL (TE-ea)
Notes
1. All dimensions are in metre unless specified
2. Spherical grid lines have been drawn at an interval of 5'
3. Field data has been projected in UTM projection (Zone 43Q)
4. Geographical images have been externally referenced.
5. Kindly read the map along with topsheet inegories
LEGENDS
Sl. NO
DESCRIPTION
SYMBOL
1. BEE LINE
2. ROUTE ALTERNATIVE-1
3. ROUTE ALTERNATIVE-2
4. ROUTE ALTERNATIVE-3
5. TKDI ROUTE
6. EXISTING HT. LINE & PROPOSED
7. RAILWAY TRACK
8. NATIONAL HIGHWAY
9. STATE HIGHWAY
10. MAJOR ROAD
11. RIVER
12. LAKE / POND
13. SETTLEMENTS
14. FOREST AREA
ROUTE LENGTH
Sl. NO
ROUTE NAME
ROUTE LENGTH (KM)
1. BEE LINE 115.315
2. ROUTE ALTERNATE-1 138.022
3. ROUTE ALTERNATE-2 139.451
4. ROUTE ALTERNATE-3 151.409
KEY PLAN
FINAL ROUTE COORDINATES
Sl. No.
LATITUDE
LONGITUDE
Sl. No.
LATITUDE
LONGITUDE

ROUTE ALIGNMENT MAP FOR 765kV D/C WARORA - PARLI TL (TS-65)

Notes

1. All dimensions are in metre unless specified
2. Spherical grid lines have been drawn at an interval of 5'
3. Field data has been projected in UTM projection (Zone 43Q)
4. Geographical images have been externally referenced
5. Kindly read the map along with topsheet imageries

LEGENDS

Sl. NO	DESCRIPTION	SYMBOL
1.	BEE LINE	
2.	FINAL ROUTE	
3.	EXISTING HT LINE & PROPOSED	
4.	RAILWAY TRACK	
5.	NATIONAL HIGHWAY	
6.	STATE HIGHWAY	
7.	MAJOR ROAD	
8.	RIVER	
9.	LAKE / POND	
10.	SETTLEMENTS	
11.	FOREST AREA	

ROUTE LENGTH

Sl. NO	ROUTE NAME	ROUTE LENGTH (Km)
1.	BEE LINE	108.467km
2.	FINAL ROUTE	113.45km
3.	ROUTE ALTERNATIVE-2	114.15km
4.	ROUTE ALTERNATIVE-3	114.04km

KEY PLAN

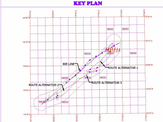

FINAL ROUTE COORDINATES

Sl. No	NOD	ORIGINAL COORDINATES		Sl. No	NOD	ORIGINAL COORDINATES	
		LONGITUDE	LATITUDE			LONGITUDE	LATITUDE

SCALE: 1:50,000 (1cm = 500m) (Sheet 1of 1)

PROJECT: ROUTE ALIGNMENT SURVEY FOR THE PROPOSED 765kV D/C WARORA - PARLI TRANSMISSION LINE (TS-65) ON DOUBLE CIRCUIT TOWER ON ALL ALUMINIUM UNDER TARIFF BASED COMPETITIVE BIDDING (TBCB) ROUTE

DRAWING: DRAWING SHOWING THE FINAL ROUTE OF THE PROPOSED 765kV D/C WARORA - PARLI TRANSMISSION LINE (TS-65) ON SOI TOPOSHEET IMAGERY

CLIENT: POWERGRID PARLI TRANSMISSION LIMITED
(A wholly owned subsidiary of Power Grid Corporation of India Limited)