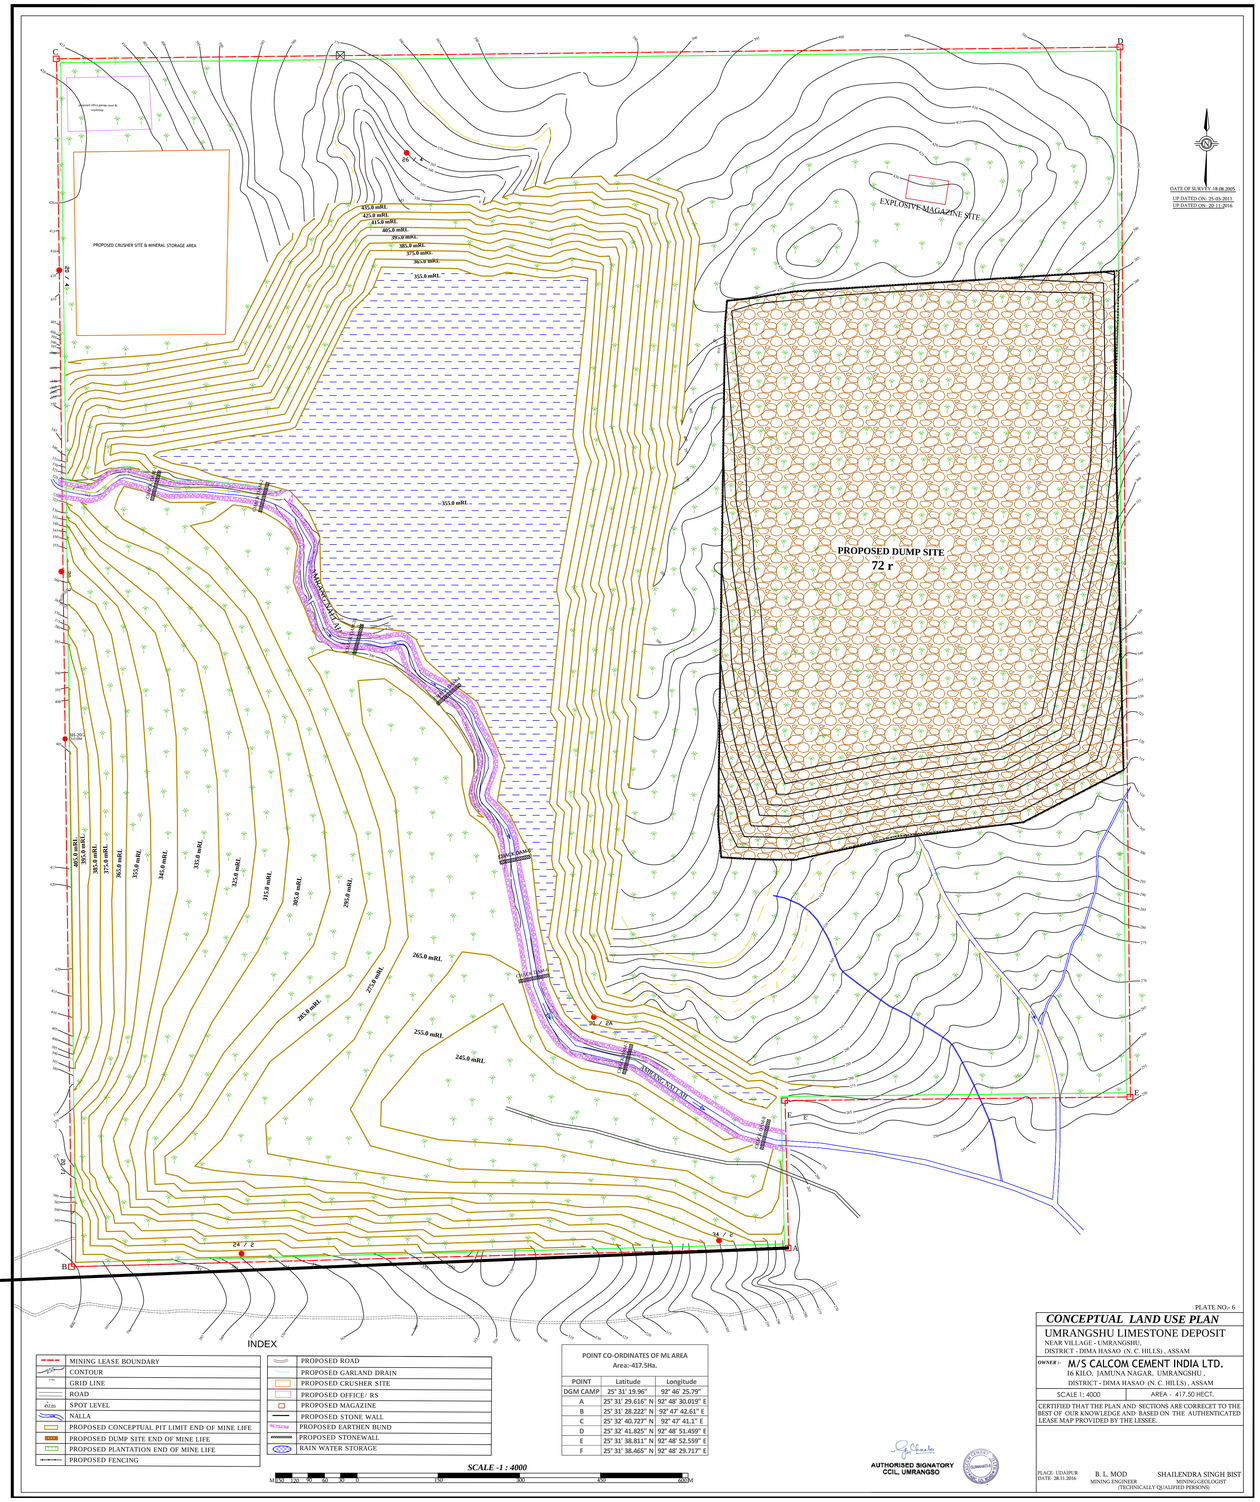

DGM CAMP

INDEX

MINING LEASE BOUNDARY	PROPOSED ROAD
CONTOUR	PROPOSED GARLAND DRAIN
GRID LINE	PROPOSED CRUSHER SITE
ROAD	PROPOSED OFFICE/ RS
SPOT LEVEL	PROPOSED MAGAZINE
NALLA	PROPOSED STONE WALL
PROPOSED CONCEPTUAL PIT LIMIT END OF MINE LIFE	PROPOSED EARTHEN BUND
PROPOSED DUMP SITE END OF MINE LIFE	PROPOSED STONEWALL
PROPOSED PLANTATION END OF MINE LIFE	RAIN WATER STORAGE
PROPOSED FENCING	

SCALE -1 : 4000

POINT CO-ORDINATES OF ML AREA
Area:-417.5Ha.

POINT	Latitude	Longitude
DGM CAMP	25° 31' 19.96"	92° 46' 25.79"
A	25° 31' 29.616" N	92° 48' 30.019" E
B	25° 31' 28.222" N	92° 47' 42.61" E
C	25° 32' 40.727" N	92° 47' 41.1" E
D	25° 32' 41.825" N	92° 48' 51.459" E
E	25° 31' 38.811" N	92° 48' 52.559" E
F	25° 31' 38.465" N	92° 48' 29.717" E

AUTHORISED SIGNATORY
CCIL, UMRANGSO

PLATE NO.- 6

CONCEPTUAL LAND USE PLAN

UMRANGSHU LIMESTONE DEPOSIT
NEAR VILLAGE - UMRANGSHU,
DISTRICT - DIMA HASAO (N. C. HILLS) , ASSAM

OWNER :- M/S CALCOM CEMENT INDIA LTD.
16 KILO. JAMUNA NAGAR, UMRANGSHU ,
DISTRICT - DIMA HASAO (N. C. HILLS) , ASSAM

SCALE 1: 4000 | AREA - 417.50 HECT.

CERTIFIED THAT THE PLAN AND SECTIONS ARE CORRECT TO THE BEST OF OUR KNOWLEDGE AND BASED ON THE AUTHENTICATED LEASE MAP PROVIDED BY THE LESSEE.

PLACE: UDAIPUR
DATE- 28.11.2016

B. L. MOD
MINING ENGINEER
(TECHNICALLY QUALIFIED PERSONS)

SHAILENDRA SINGH BIST
MINING GEOLOGIST
(TECHNICALLY QUALIFIED PERSONS)