DIGITAL MAP SHOWING FOR REQUIRED FOREST LAND COORDIANTE AND PROPOSED ROAD ALIGNMENT

Full Tital "Widening / Strengthening / Up-gradation to two lane with paved shoulder from existing chainage km 250.600 to 266.843 (Wajwana-Banswara) Section of NH-927A in the State of Rajasthan "

Proaposal No. : FP/RJ/ROAD/33680/2018

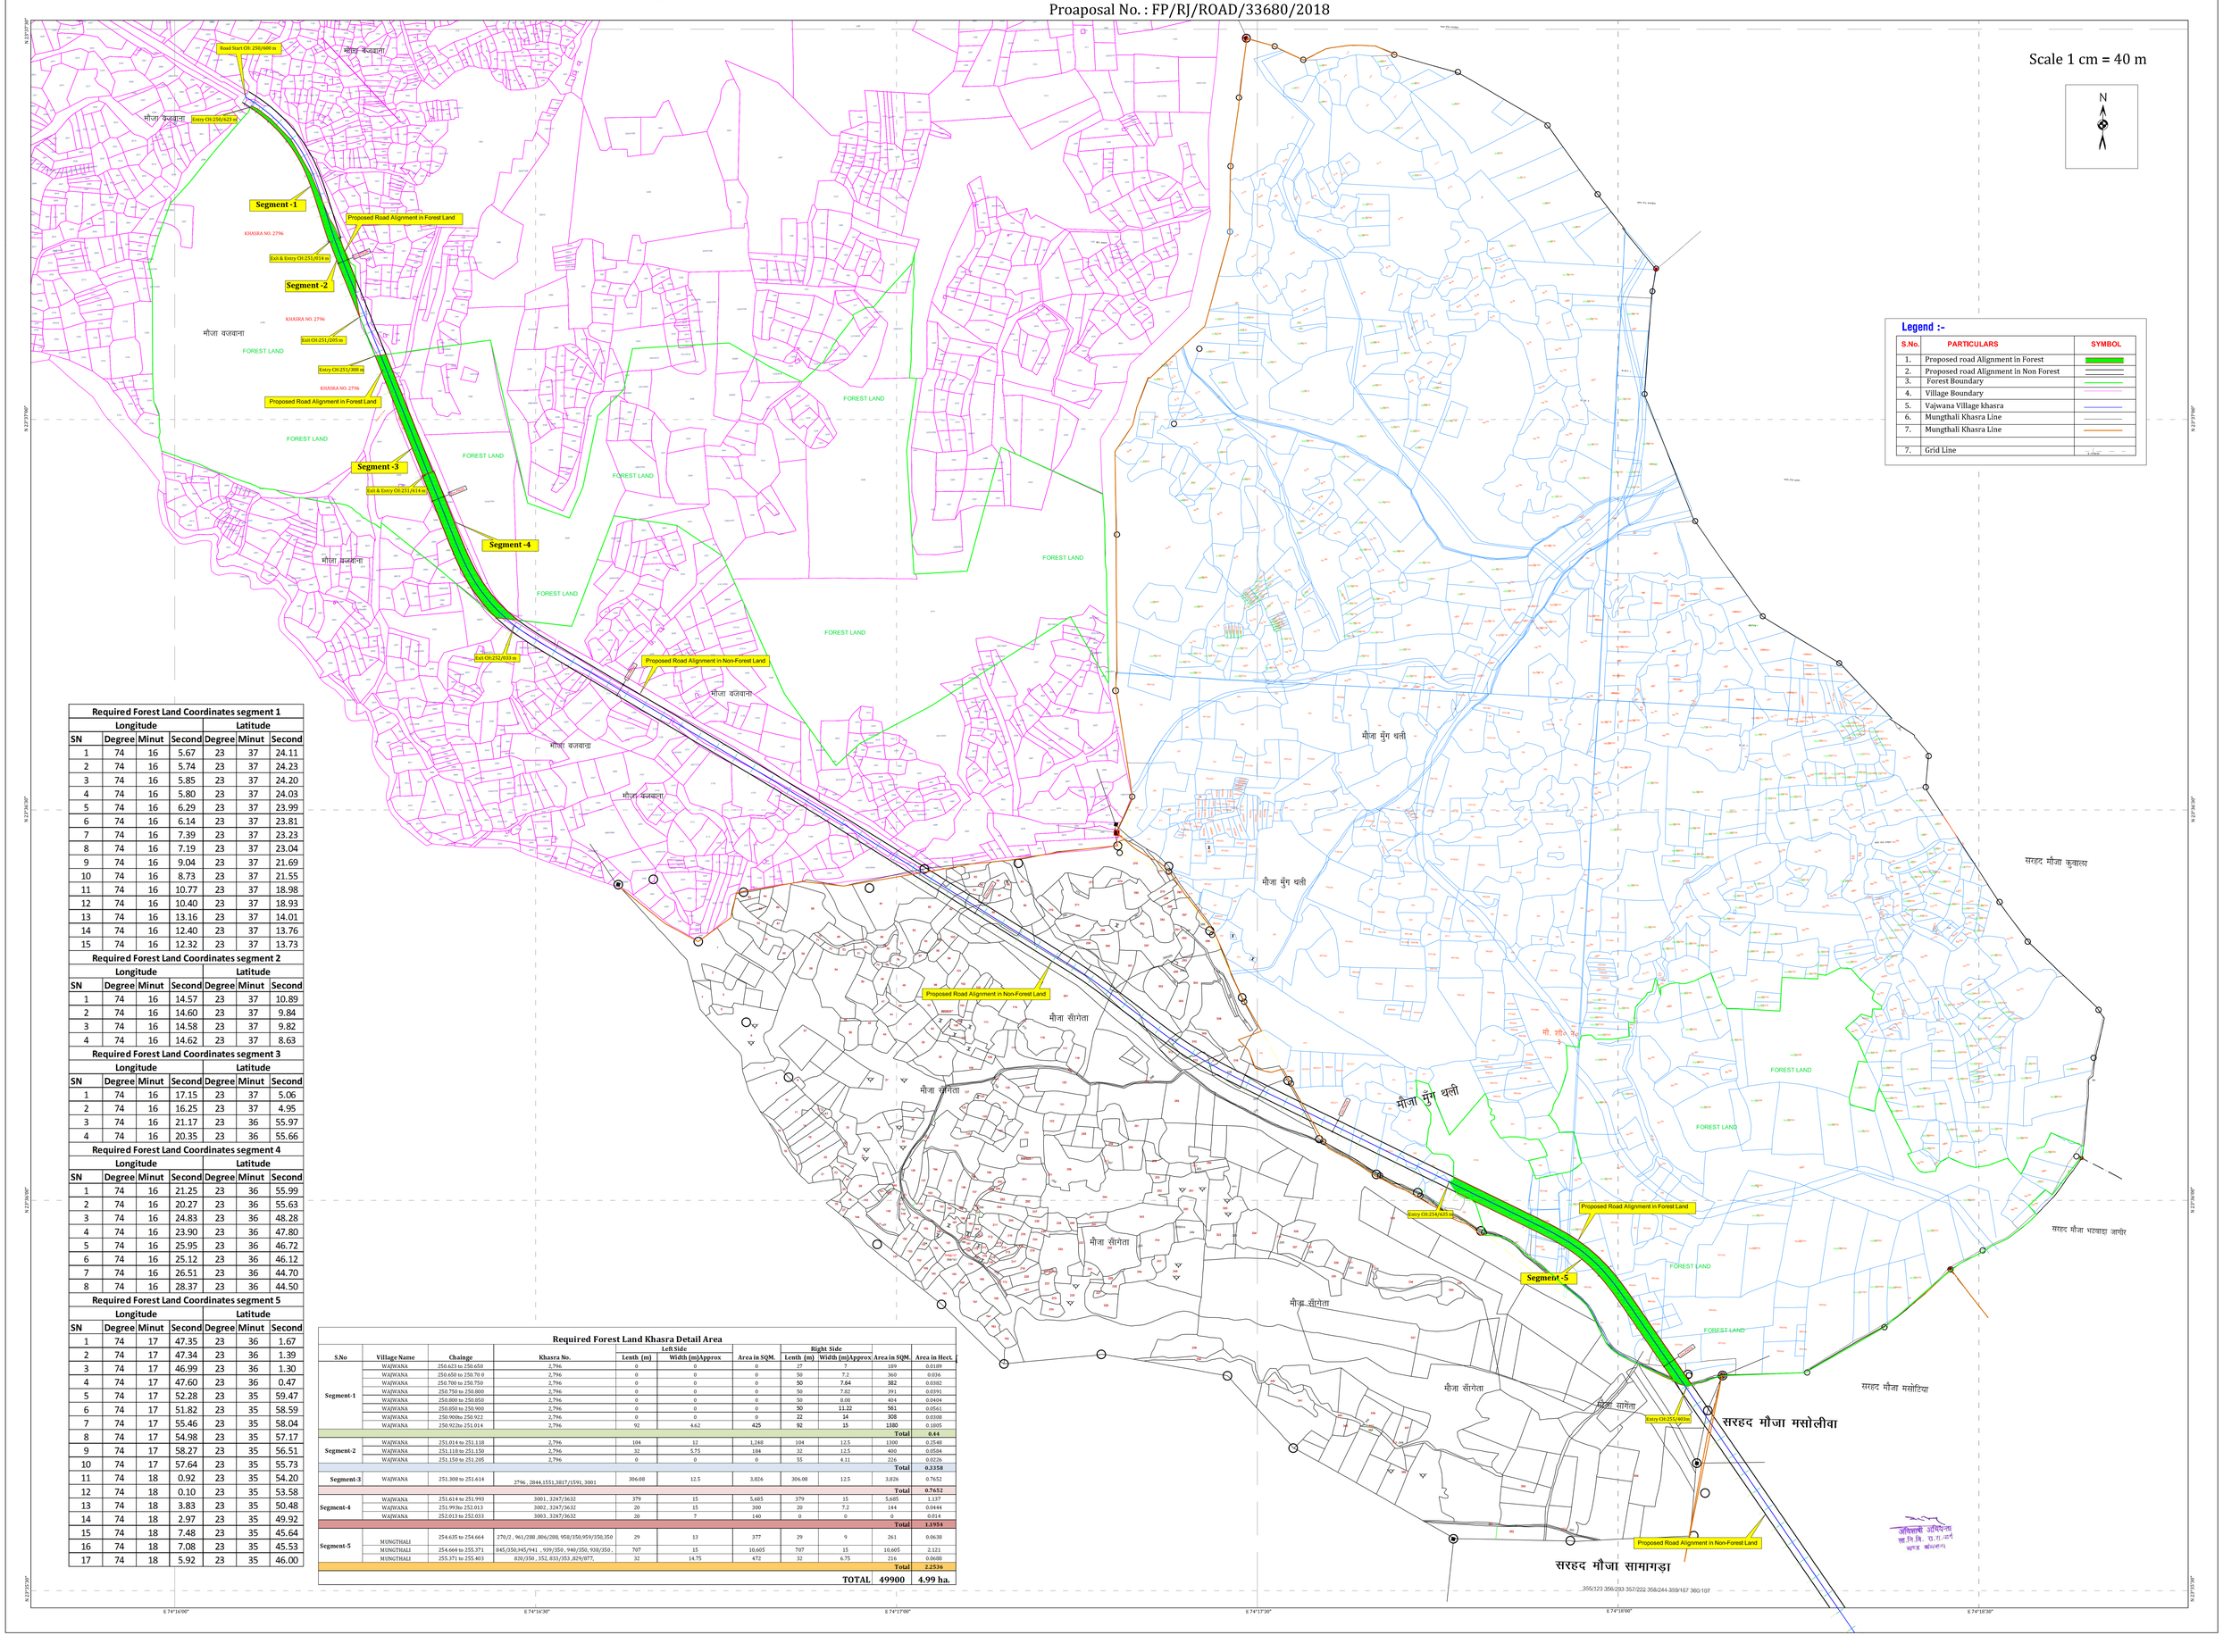

Required Forest Land Coordinates segment 1						
	Longitude			Latitude		
SN	Degree	Minut	Second	Degree	Minut	Second
1	74	16	5.67	23	37	24.11
2	74	16	5.74	23	37	24.23
3	74	16	5.85	23	37	24.20
4	74	16	5.80	23	37	24.03
5	74	16	6.29	23	37	23.99
6	74	16	6.14	23	37	23.81
7	74	16	7.39	23	37	23.23
8	74	16	7.19	23	37	23.04
9	74	16	9.04	23	37	21.69
10	74	16	8.73	23	37	21.55
11	74	16	10.77	23	37	18.98
12	74	16	10.40	23	37	18.93
13	74	16	13.16	23	37	14.01
14	74	16	12.40	23	37	13.76
15	74	16	12.32	23	37	13.73
Required Forest Land Coordinates segment 2						
	Longitude			Latitude		
SN	Degree	Minut	Second	Degree	Minut	Second
1	74	16	14.57	23	37	10.89
2	74	16	14.60	23	37	9.84
3	74	16	14.58	23	37	9.82
4	74	16	14.62	23	37	8.63
Required Forest Land Coordinates segment 3						
	Longitude			Latitude		
SN	Degree	Minut	Second	Degree	Minut	Second
1	74	16	17.15	23	37	5.06
2	74	16	16.25	23	37	4.95
3	74	16	21.17	23	36	55.97
4	74	16	20.35	23	36	55.66
Required Forest Land Coordinates segment 4						
	Longitude			Latitude		
SN	Degree	Minut	Second	Degree	Minut	Second
1	74	16	21.25	23	36	55.99
2	74	16	20.27	23	36	55.63
3	74	16	24.83	23	36	48.28
4	74	16	23.90	23	36	47.80
5	74	16	25.95	23	36	46.72
6	74	16	25.12	23	36	46.12
7	74	16	26.51	23	36	44.70
8	74	16	28.37	23	36	44.50
Required Forest Land Coordinates segment 5						
	Longitude			Latitude		
SN	Degree	Minut	Second	Degree	Minut	Second
1	74	17	47.35	23	36	1.67
2	74	17	47.34	23	36	1.39
3	74	17	46.99	23	36	1.30
4	74	17	47.60	23	36	0.47
5	74	17	52.28	23	35	59.47
6	74	17	51.82	23	35	58.59
7	74	17	55.46	23	35	58.04
8	74	17	54.98	23	35	57.17
9	74	17	58.27	23	35	56.51
10	74	17	57.64	23	35	55.73
11	74	18	0.92	23	35	54.20
12	74	18	0.10	23	35	53.58
13	74	18	3.83	23	35	50.48
14	74	18	2.97	23	35	49.92
15	74	18	7.48	23	35	45.64
16	74	18	7.08	23	35	45.53
17	74	18	5.92	23	35	46.00

Required Forest Land Khasra Detail Area

S.No	Village Name	Chainge	Khasra No.	Left Side Lenth (m)	Left Side Width (m)Approx	Left Side Area in SQM.	Right Side Lenth (m)	Right Side Width (m)Approx	Right Side Area in SQM.	Area in Hect.
Segment-1	WAJWANA	250.623 to 250.650	2,796	0	0	0	27	7	189	0.0189
	WAJWANA	250.650 to 250.70 0	2,796	0	0	0	50	7.2	360	0.036
	WAJWANA	250.700 to 250.750	2,796	0	0	0	50	7.64	382	0.0382
	WAJWANA	250.750 to 250.800	2,796	0	0	0	50	7.82	391	0.0391
	WAJWANA	250.800 to 250.850	2,796	0	0	0	50	8.08	404	0.0404
	WAJWANA	250.850 to 250.900	2,796	0	0	0	50	11.22	561	0.0561
	WAJWANA	250.900to 250.922	2,796	0	0	0	22	14	308	0.0308
	WAJWANA	250.922to 251.014	2,796	92	4.62	425	92	15	1380	0.1805
									Total	0.44
Segment-2	WAJWANA	251.014 to 251.118	2,796	104	12	1,248	104	12.5	1300	0.2548
	WAJWANA	251.118 to 251.150	2,796	32	5.75	184	32	12.5	400	0.0584
	WAJWANA	251.150 to 251.205	2,796	0	0	0	55	4.11	226	0.0226
									Total	0.3358
Segment-3	WAJWANA	251.308 to 251.614	2796 , 2844,1551,3817/1591, 3001	306.08	12.5	3,826	306.08	12.5	3,826	0.7652
									Total	0.7652
Segment-4	WAJWANA	251.614 to 251.993	3001 , 3247/3632	379	15	5,685	379	15	5,685	1.137
	WAJWANA	251.993to 252.013	3002 , 3247/3632	20	15	300	20	7.2	144	0.0444
	WAJWANA	252.013 to 252.033	3003 , 3247/3632	20	7	140	0	0	0	0.014
									Total	1.1954
Segment-5	MUNGTHALI	254.635 to 254.664	270/2 , 961/288 ,806/288, 958/350,959/350,350	29	13	377	29	9	261	0.0638
	MUNGTHALI	254.664 to 255.371	845/350,945/941 , 939/350 , 940/350, 938/350 ,	707	15	10,605	707	15	10,605	2.121
	MUNGTHALI	255.371 to 255.403	820/350 , 352, 833/353 ,829/877,	32	14.75	472	32	6.75	216	0.0688
									Total	2.2536
									TOTAL	49900 4.99 ha.